Scanned by TapScanner

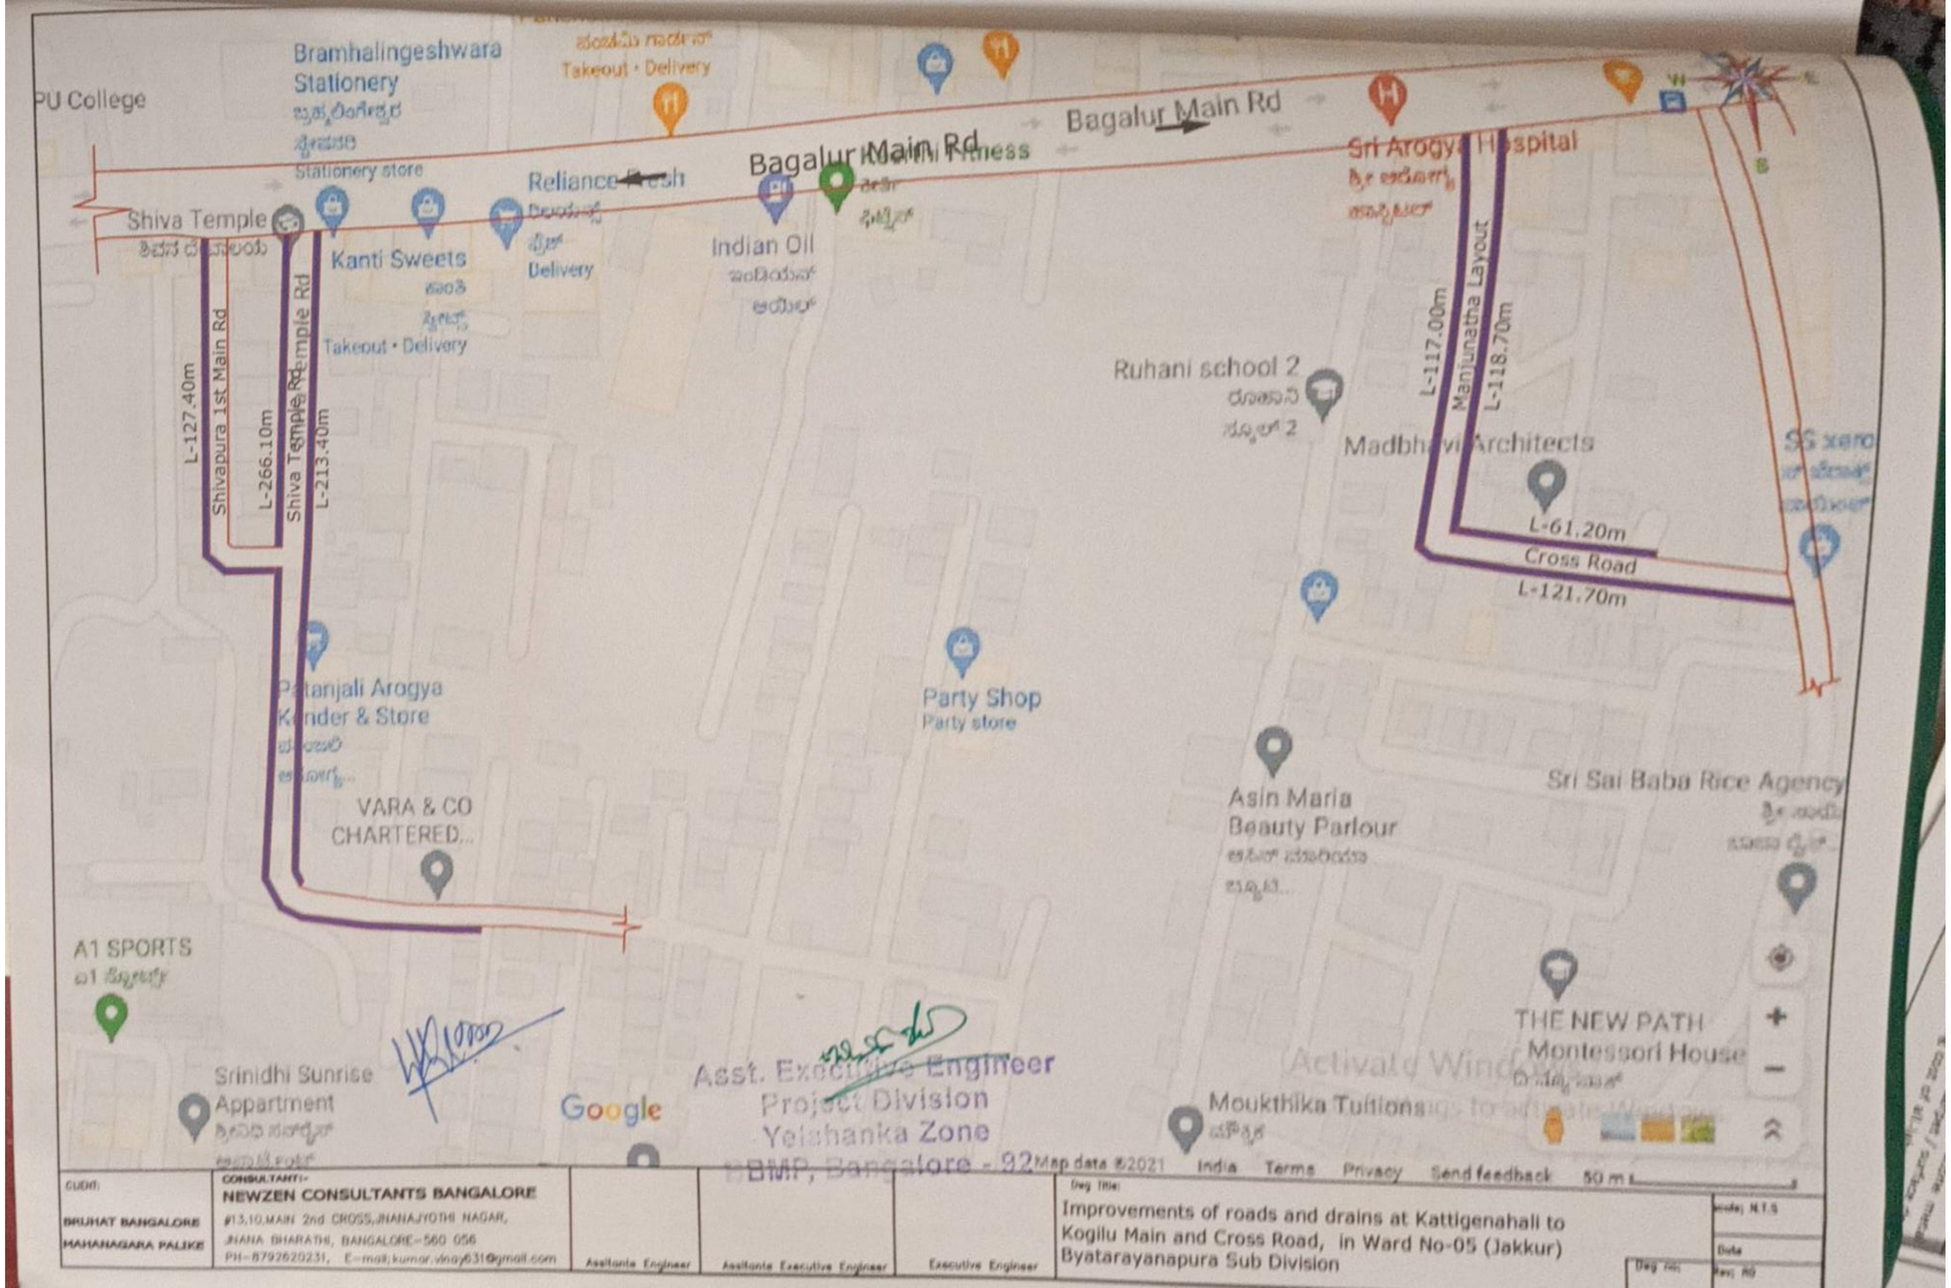

Asst. Executive Engineer
Project Division
Yelahanka Zone
BMP, Bangalore - 92

CLIENT: BRUHAT BANGALORE MAHANAGARA PALIKE	CONSULTANT:- NEWZEN CONSULTANTS BANGALORE #13,10,MAIN 2nd CROSS,JNANAJYOTHI NAGAR, JNANA BHARATHI, BANGALORE-560 056 PH-8792620231, E-mail:kumar.vinay631@gmail.com	Assitante Engineer	Assitante Executive Engineer	Executive Engineer	Drg Title: Improvements of roads and drains at Kattigenahali to Kogilu Main and Cross Road, in Ward No-05 (Jakkur) Byatarayanapura Sub Division

Activate Windows

Scanned by TapScanner

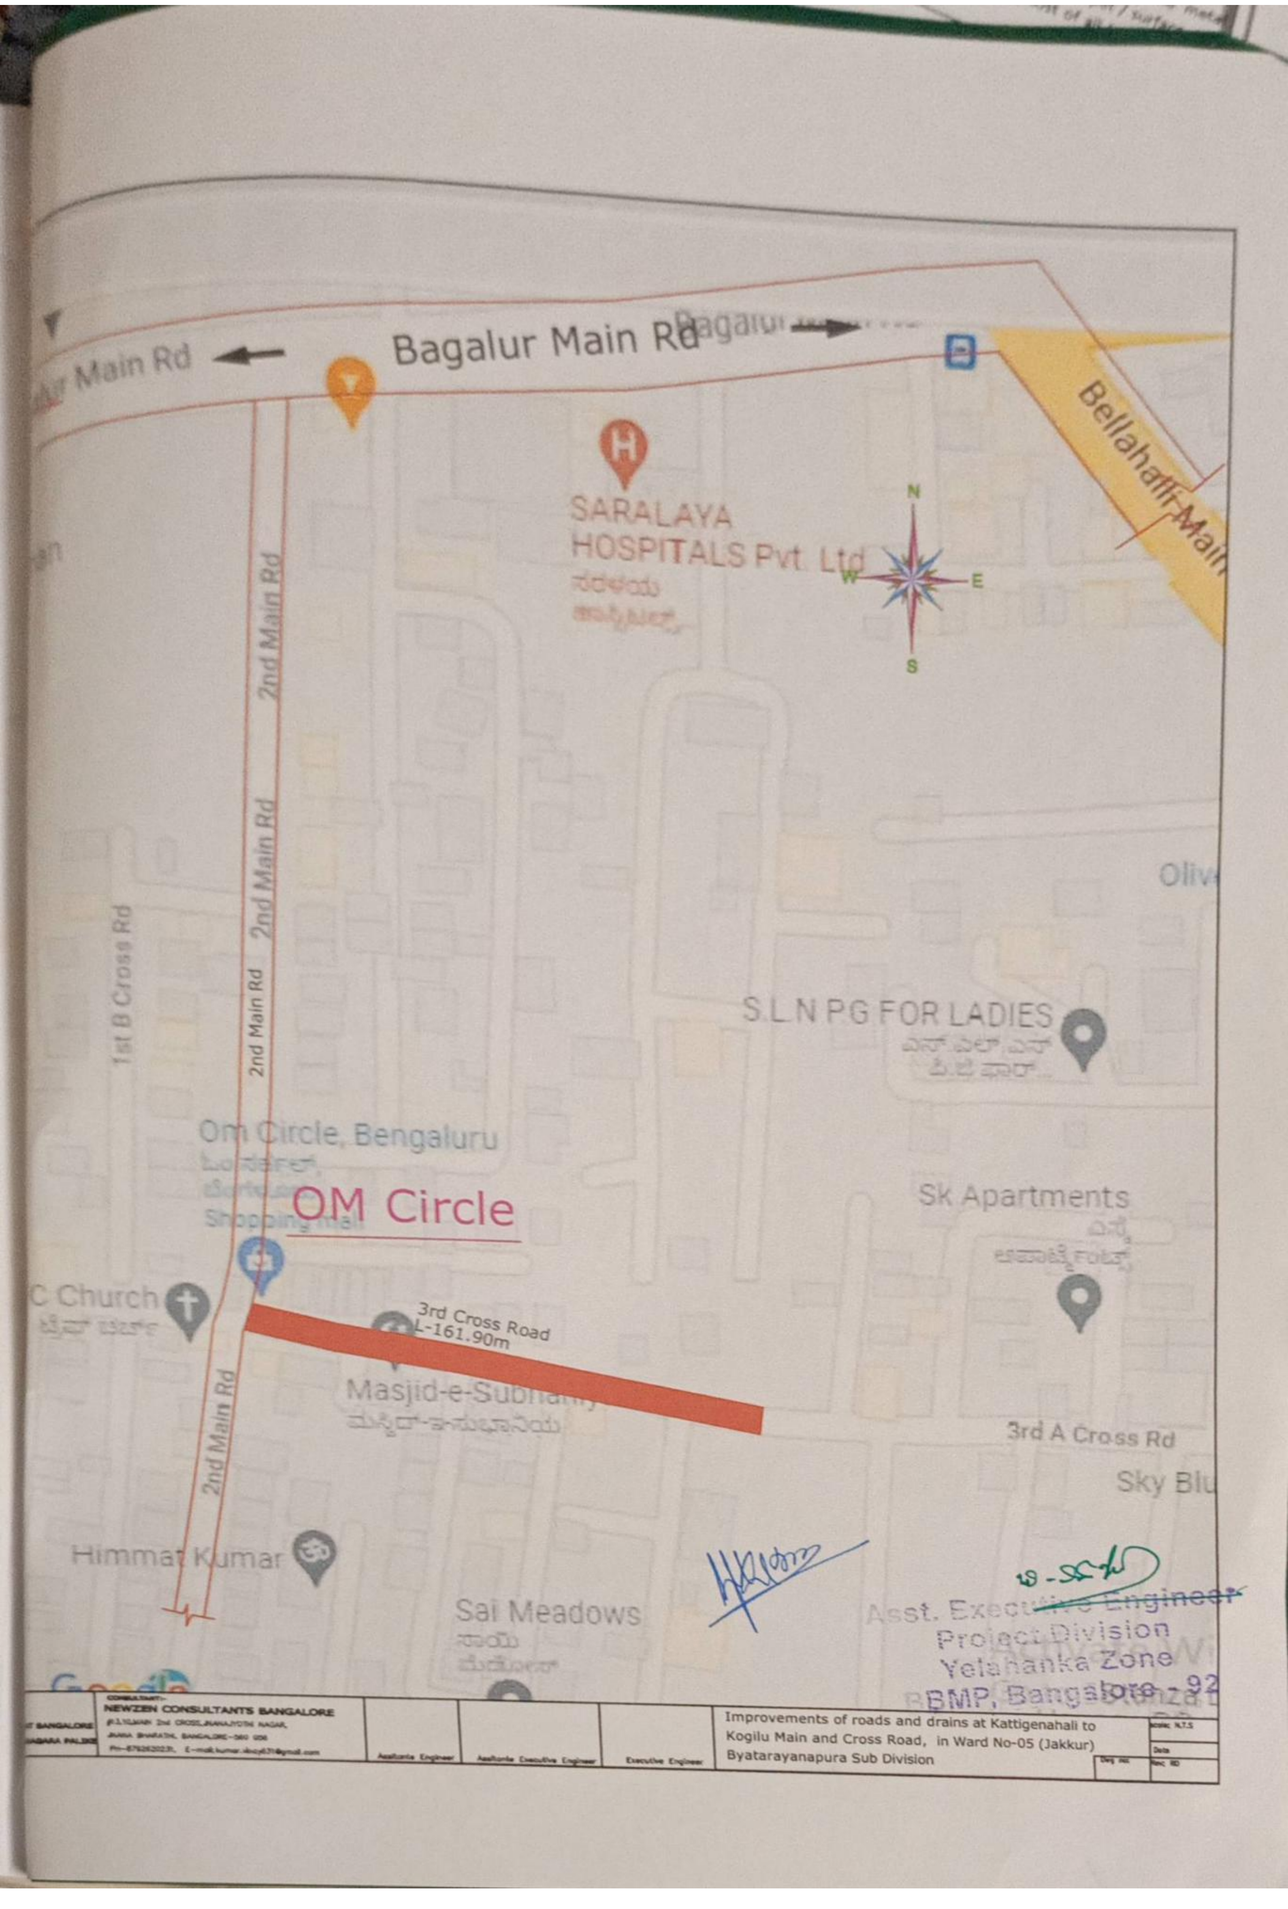

Scanned by TapScanner